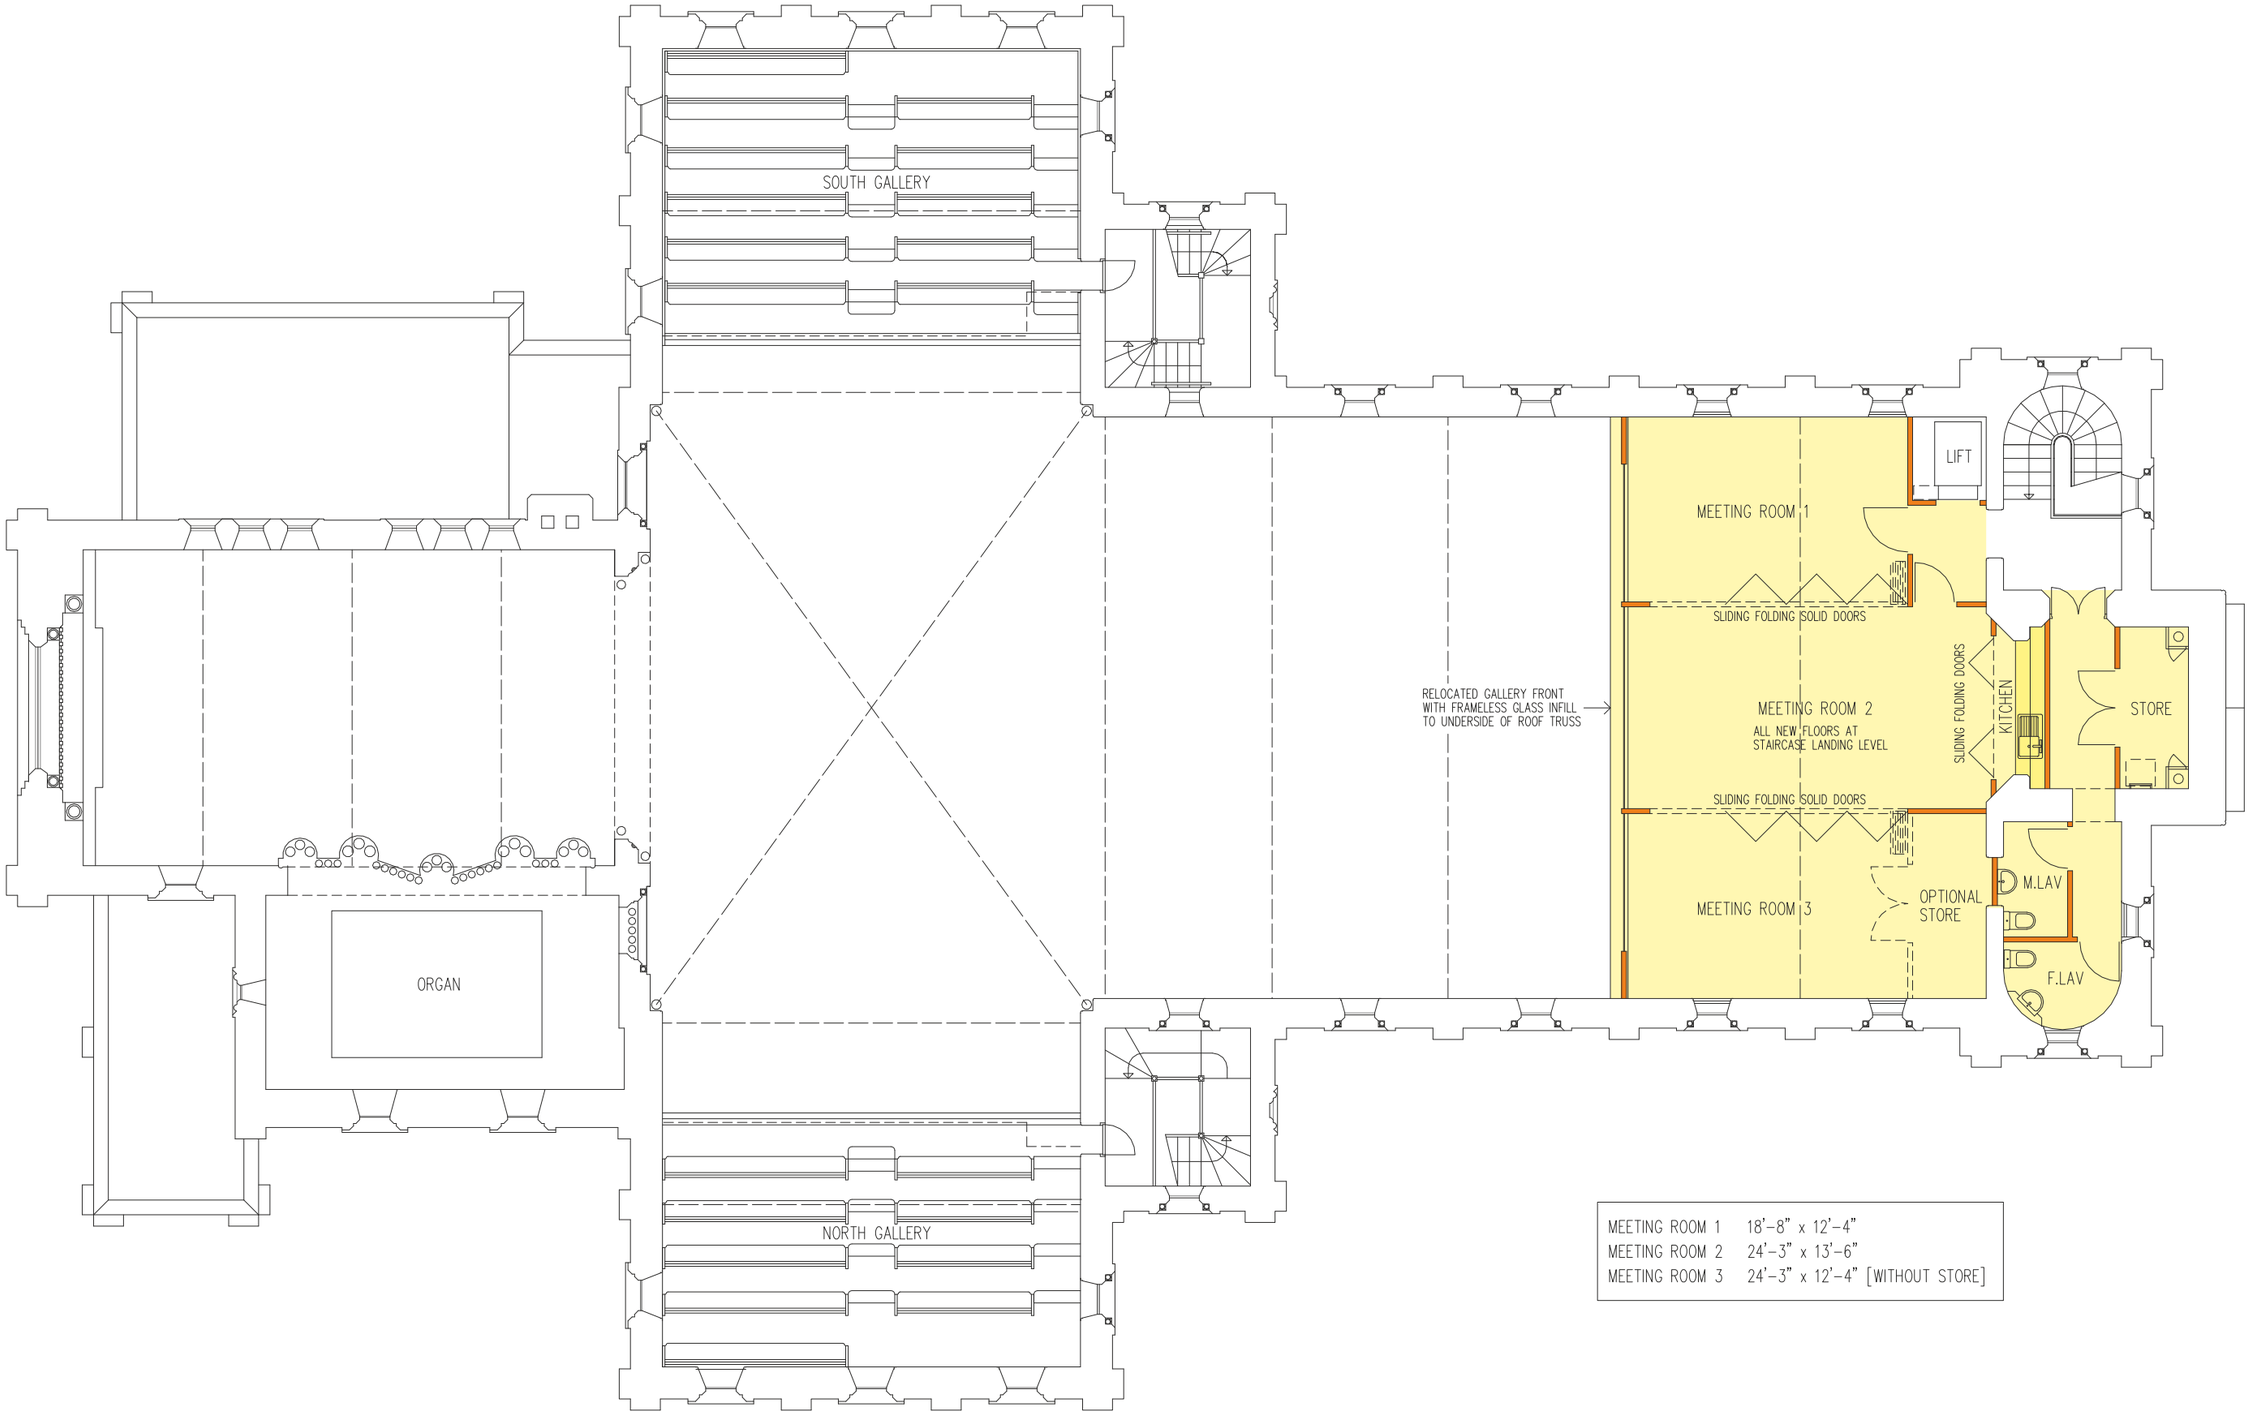

MEETING ROOM 1	18'-8" x 12'-4"
MEETING ROOM 2	24'-3" x 13'-6"
MEETING ROOM 3	24'-3" x 12'-4" [WITHOUT STORE]

ROBIN WOLLEY B.Arch RIBA AABC
CHARTERED ARCHITECT AND HISTORIC BUILDINGS CONSULTANT
The Studio Efenechtyd Nr Ruthin LL15 2PW Tel: 01824 703279 Fax: 01824 705523
email: robin.wolley@btconnect.com

PROJECT	SCALE	DATE
AIGBURTH St ANNE CHURCH REORDERING	1:125 [A3]	02.17
DRAWING TITLE	DRAWING No	REVISION
ALTERNATIVE GALLERY PLAN AS PROPOSED	A16-SK18-ALT	